1 Cottage Perspective View
12" = 1'-0"

FORT HILL
architecture

FORT HILL ARCHITECTURE
a division of the Fort Hill Company
54 Canal Street
Boston, MA 02114-2011
o/f: 617.305.4163 www.forthillarch.com
STRATEGIC PERSPECTIVE. EXCEPTIONAL RESULTS

KENNETH HYSZCZAK AIA

No.	Description	Date

40 B Development
8 Community Way Foxboro, MA

Perspective View

Project number	13006
Date	4.23.13
Drawn by	Author
Checked by	Checker

A0

Scale 12" = 1'-0"

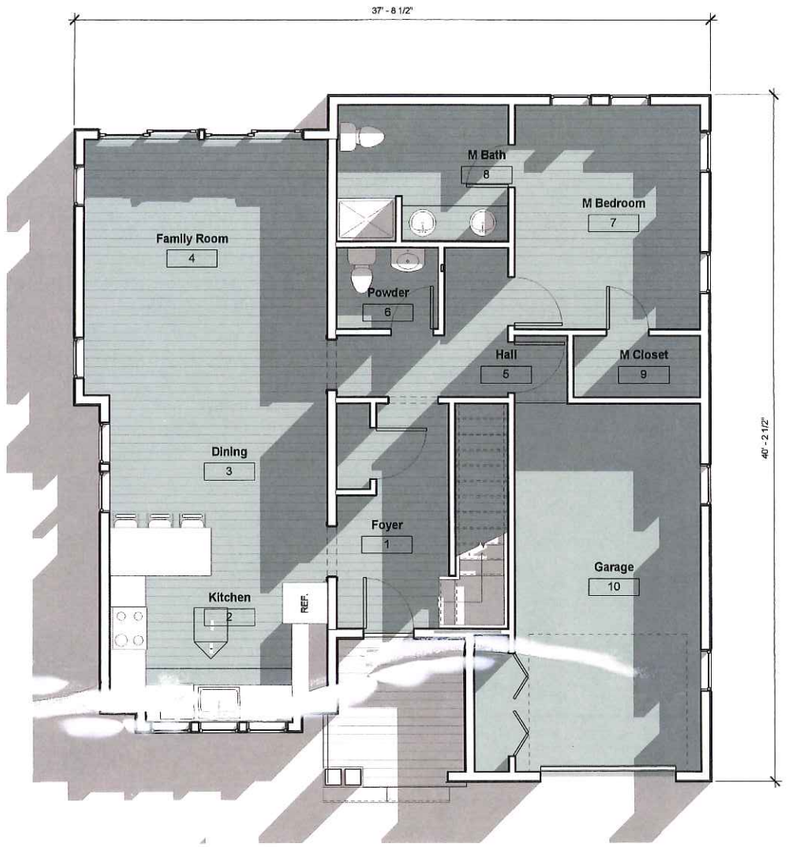

1 First Floor
1/4" = 1'-0"

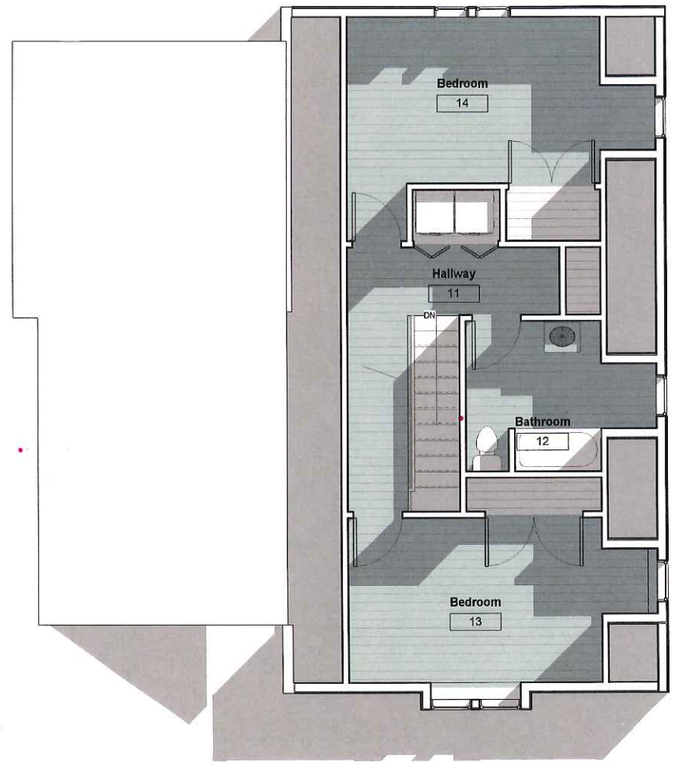

2 Second Floor
1/4" = 1'-0"

FORT HILL
architecture

FORT HILL ARCHITECTURE
a division of the Fort Hill Company
54 Canal Street
Boston, MA 02114-2011
o/f: 617.305.4163 www.forthillarch.com
STRATEGIC PERSPECTIVE. EXCEPTIONAL RESULTS

KENNETH HYSZCZAK AIA

No.	Description	Date

40 B Development
8 Community Way Foxboro, MA

Floor Plans

Project number	13006
Date	4.23.13
Drawn by	kch
Checked by	kh

A1

Scale	1/4" = 1'-0"

1 Cottage Perspective View
12" = 1'-0"

FORT HILL
architecture

FORT HILL ARCHITECTURE
a division of the Fort Hill Company
54 Canal Street
Boston, MA 02114-2011
o/f: 617.305.4163 www.forthillarch.com
STRATEGIC PERSPECTIVE. EXCEPTIONAL RESULTS.

KENNETH HYSZCZAK AIA

No.	Description	Date

40 B Development
8 Community Way Foxboro, MA

Perspective View

Project number	13006
Date	4.23.13
Drawn by	Author
Checked by	Checker

A0-1

Scale	12" = 1'-0"

1 Cottage Perspective View
12" = 1'-0"

FORT HILL
architecture

FORT HILL ARCHITECTURE
a division of the Fort Hill Company
54 Canal Street
Boston, MA 02114-2011
o/f: 617.305.4163 www.forthillarch.com
Strategic Perspective. Exceptional Results.

KENNETH HYSZCZAK AIA

No.	Description	Date

40 B Development
8 Community Way Foxboro, MA

Perspective View

Project number	13006
Date	4.23.13
Drawn by	Author
Checked by	Checker

A0-1

Scale 12" = 1'-0"

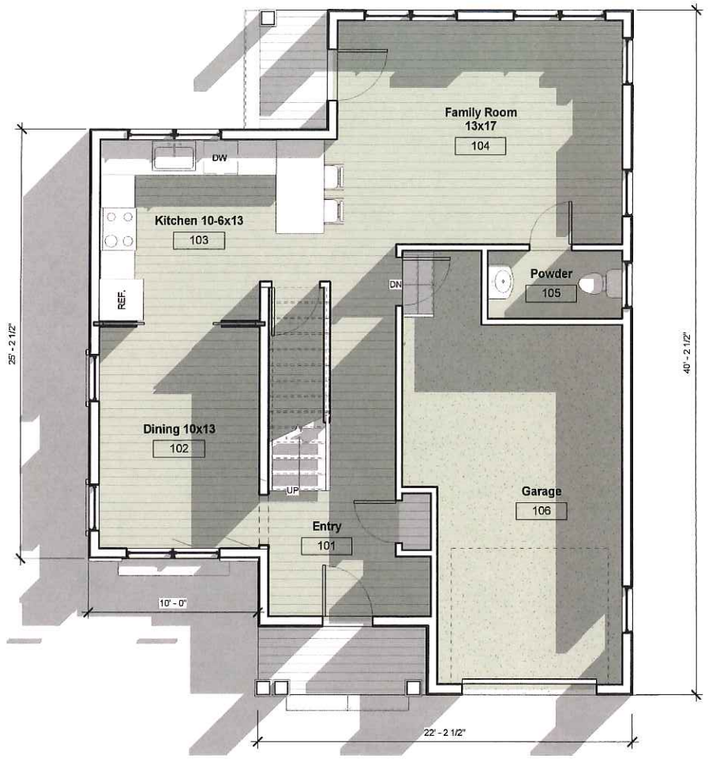

1 First Floor
1/4" = 1'-0"

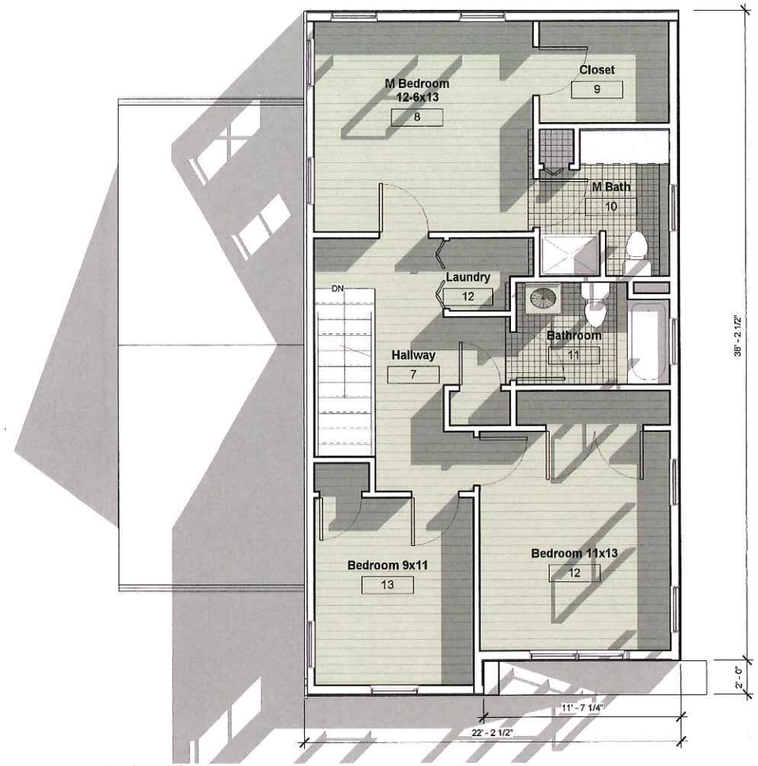

2 Second Floor
1/4" = 1'-0"

3 Front Elevation
1/4" = 1'-0"

FORT HILL
architecture
FORT HILL ARCHITECTURE
a division of the Fort Hill Company
54 Canal Street
Boston, MA 02114-2011
o/f: 617.305.4163 www.forthillarch.com
Strategic Perspective. Exceptional Results

KENNETH HYSZCZAK AIA

No.	Description	Date

40 B Development
8 Community Way Foxboro, MA

Floor Plans/Elevation

Project number	fha13-006
Date	4.24.13
Drawn by	kch
Checked by	kh

AO-1

Scale 1/4" = 1'-0"